DW - Legenda Tubazioni
DW - Pipe Systems Legend

FS	Mandata Gasolio *Fuel Supply System*	
BOF 2,30 m	Quota Fondo Tubo - BOP *Bottom of Pipe quote - BOP*	

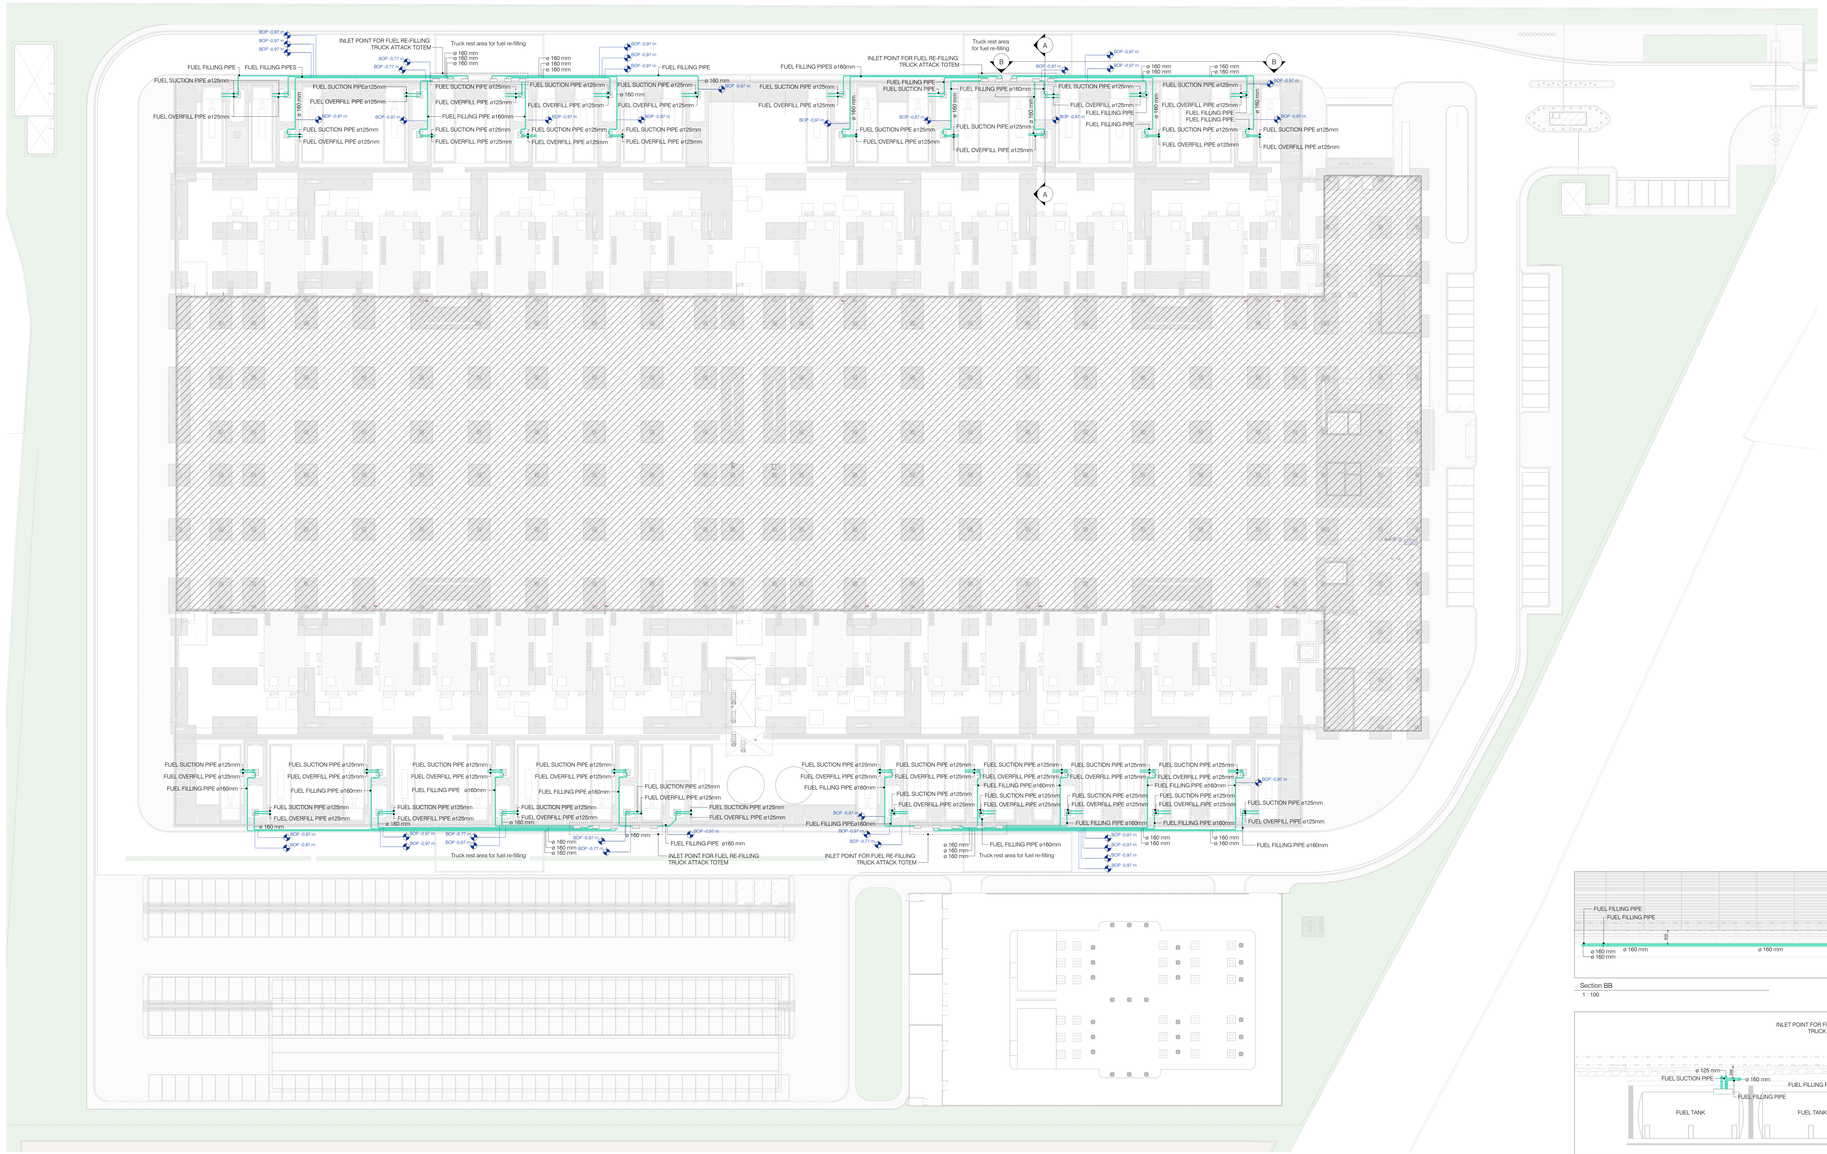
FUEL FILLING PIPE
FUEL FILLING PIPES
FUEL SUCTION PIPE ø125mm
FUEL OVERFILL PIPE ø125mm
FUEL OVERFILL PIPE ø125mm
FUEL FILLING PIPE ø160mm
FUEL SUCTION PIPE ø125mm
FUEL OVERFILL PIPE ø125mm
INLET POINT FOR FUEL RE-FILLING TRUCK ATTACK TOTEM
Truck rest area for fuel re-filling
ø 160 mm
ø 160 mm
ø 160 mm
BOF -0,97 m
BOF -0,77 m
FUEL FILLING PIPES ø160mm
FUEL SUCTION PIPE ø125mm
FUEL FILLING PIPE ø160mm
FUEL OVERFILL PIPE ø125mm
FUEL SUCTION PIPE ø125mm
FUEL OVERFILL PIPE ø125mm
FUEL FILLING PIPE ø160